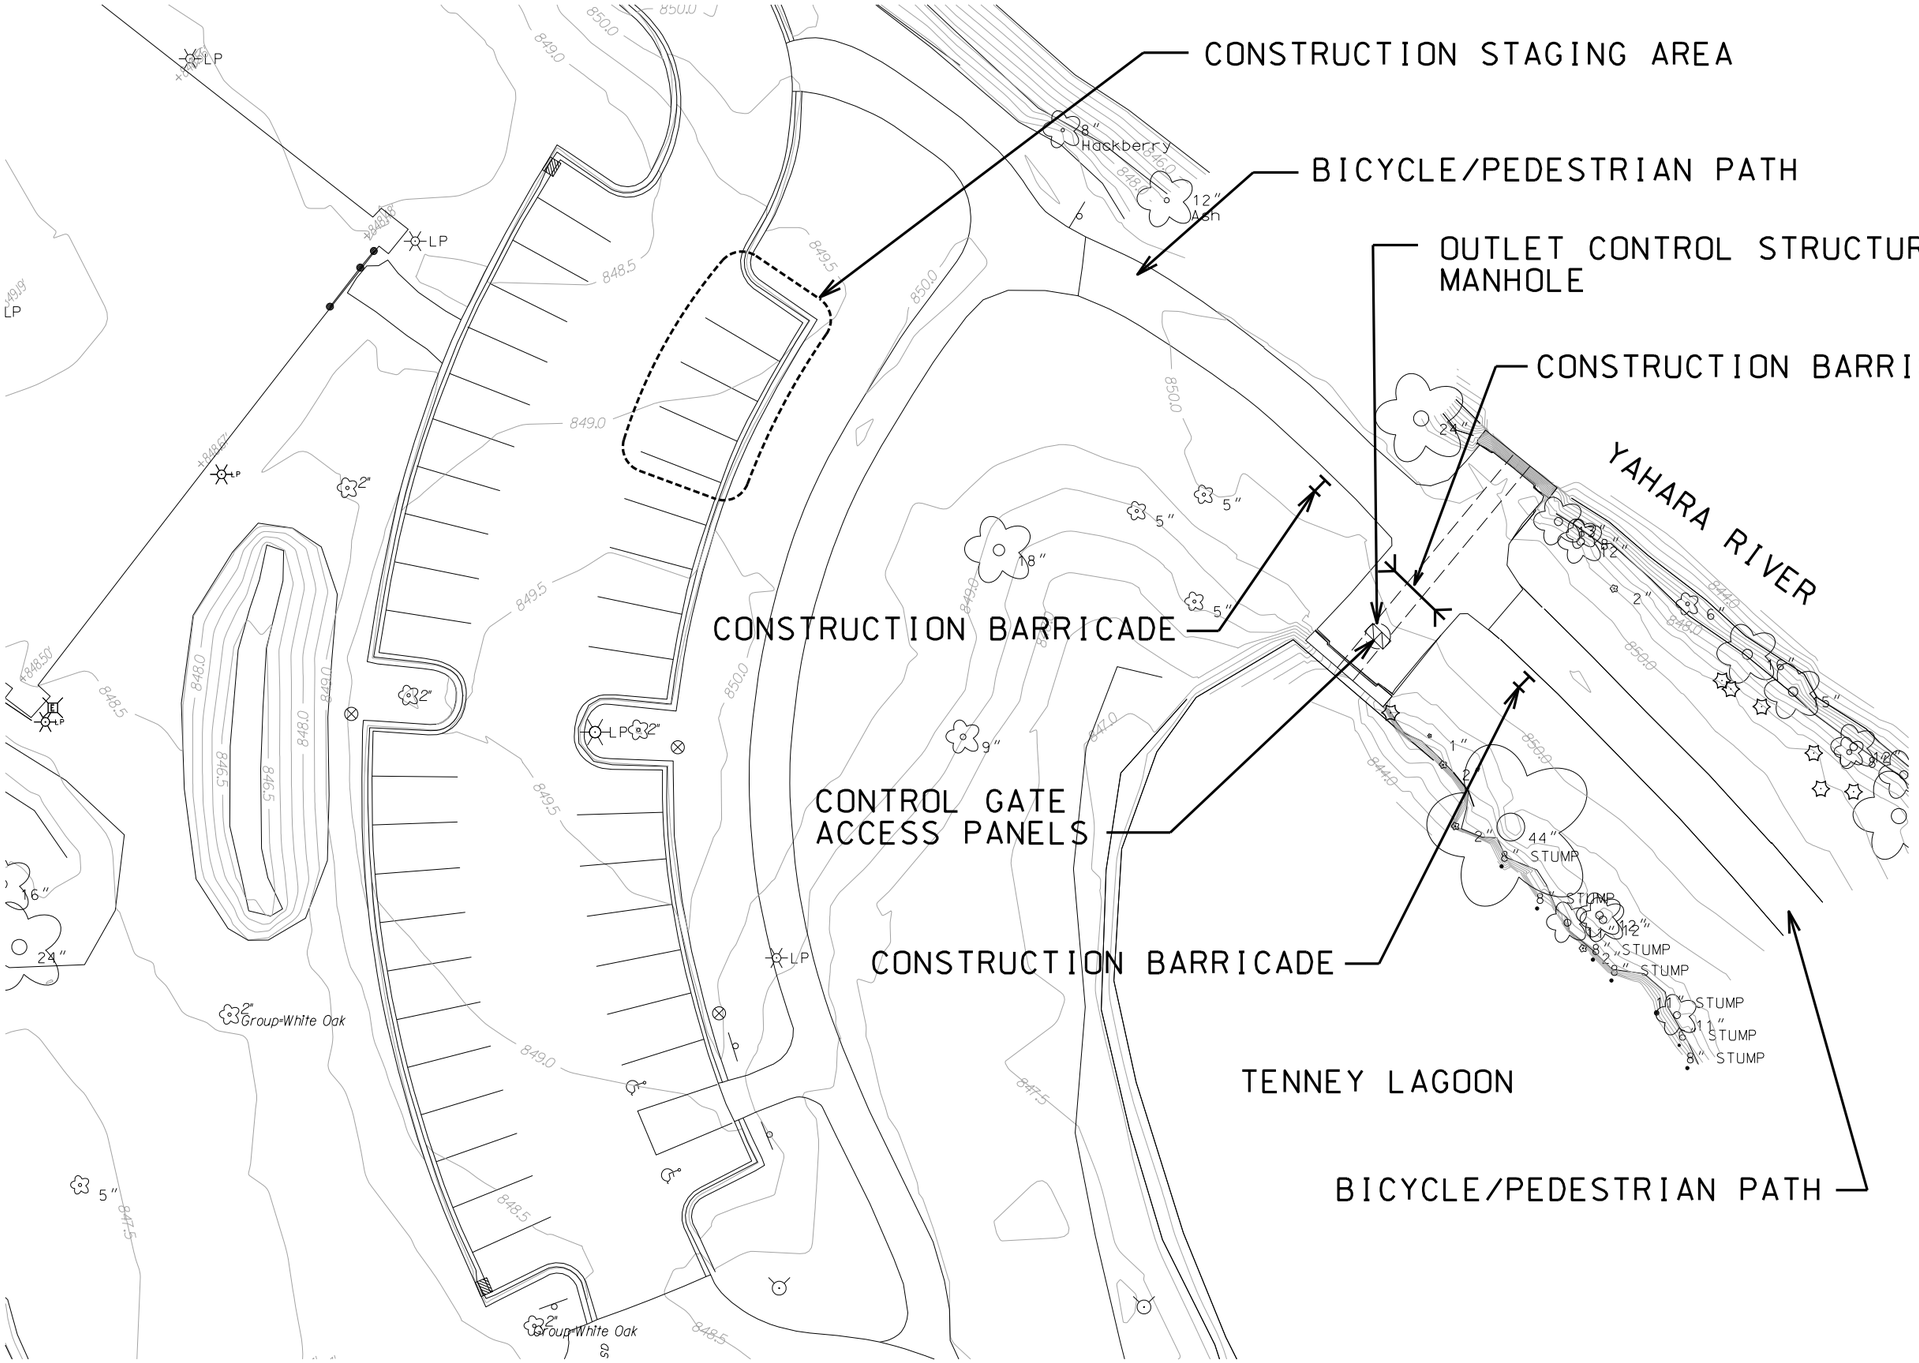

City of Madison
Department of Public Works
PARKS DIVISION
City-County Building, Suite 104
210 Martin Luther King, Jr. Blvd.
PO Box 2987
Madison, WI 53701-2987

play MADISON PARKS

Graphical Scale
0 30

N

PROJECT:

TENNEY LAGOON OUTLET GATE

TENNEY PARK
1414 EAST JOHNSON ST.
MADISON, WI 53703

Although every effort has been made in preparing these plans and checking them for accuracy, the contractor and subcontractors must check all details and dimensions of their trade and be responsible for the same.

ITEM	DATE
Drawn by: MRS	*03-29-13*
Approved by:	*xx-xx-xxxx*

PUBLIC WORKS PROJECT #:
53W1608

SHEET TITLE:
PROJECT LOCATION AND CONSTRUCTION STAGING AREA

SHEET NUMBER:
L-2

M:\Maps\parks\Tenney\Control Structure\Tenney_Control_Struture_7066.dgn