Attachment C

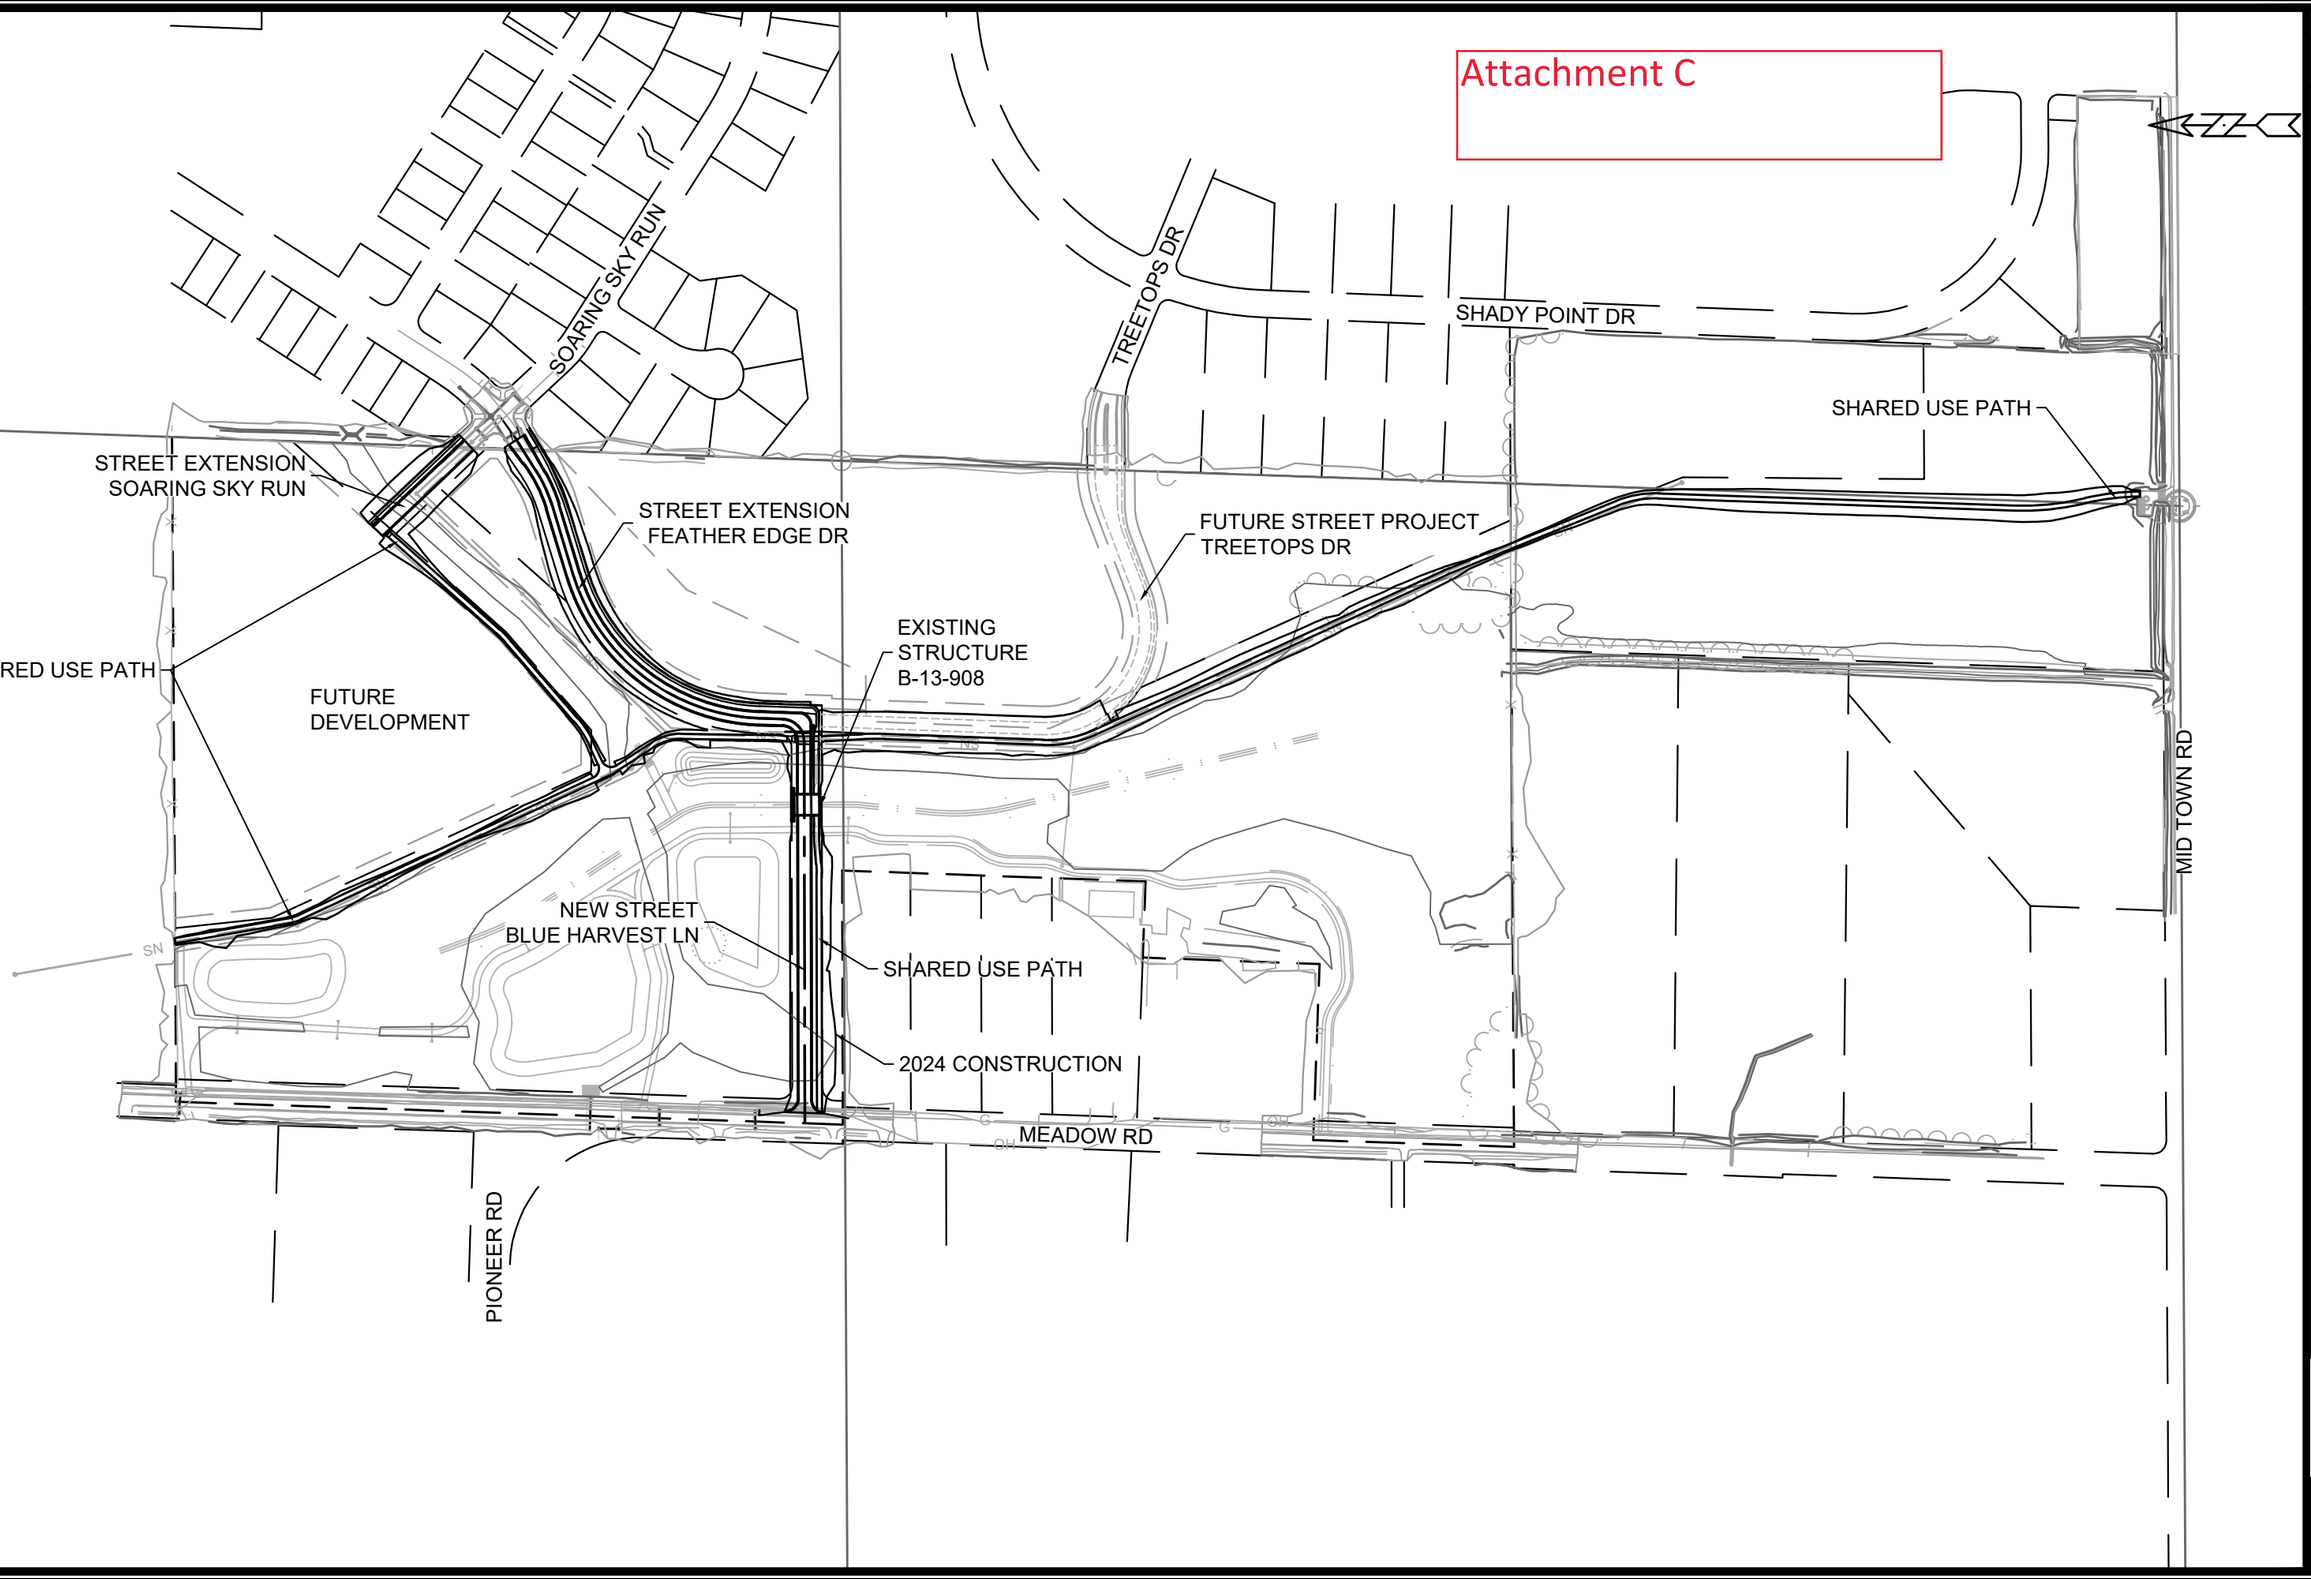

MARK	REVISION	DATE	BY
---	---	---	---
---	---	---	---
---	---	---	---
---	---	---	---
---	---	---	---

Designed By: RES | Date: 11/15/2023 9:58 AM | Scale: 1:300

13893

PROJECT OVERVIEW

BLUE HARVEST LANE, FEATHER EDGE DRIVE, & SOARING SKY RUN ASSESSMENT DISTRICT - 2023 MADISON, WI

CONTRACT NO: 8317

M:\DESIGN\Projects\13893\CAD\Streets\13893EN_Corridor.dwg

13893