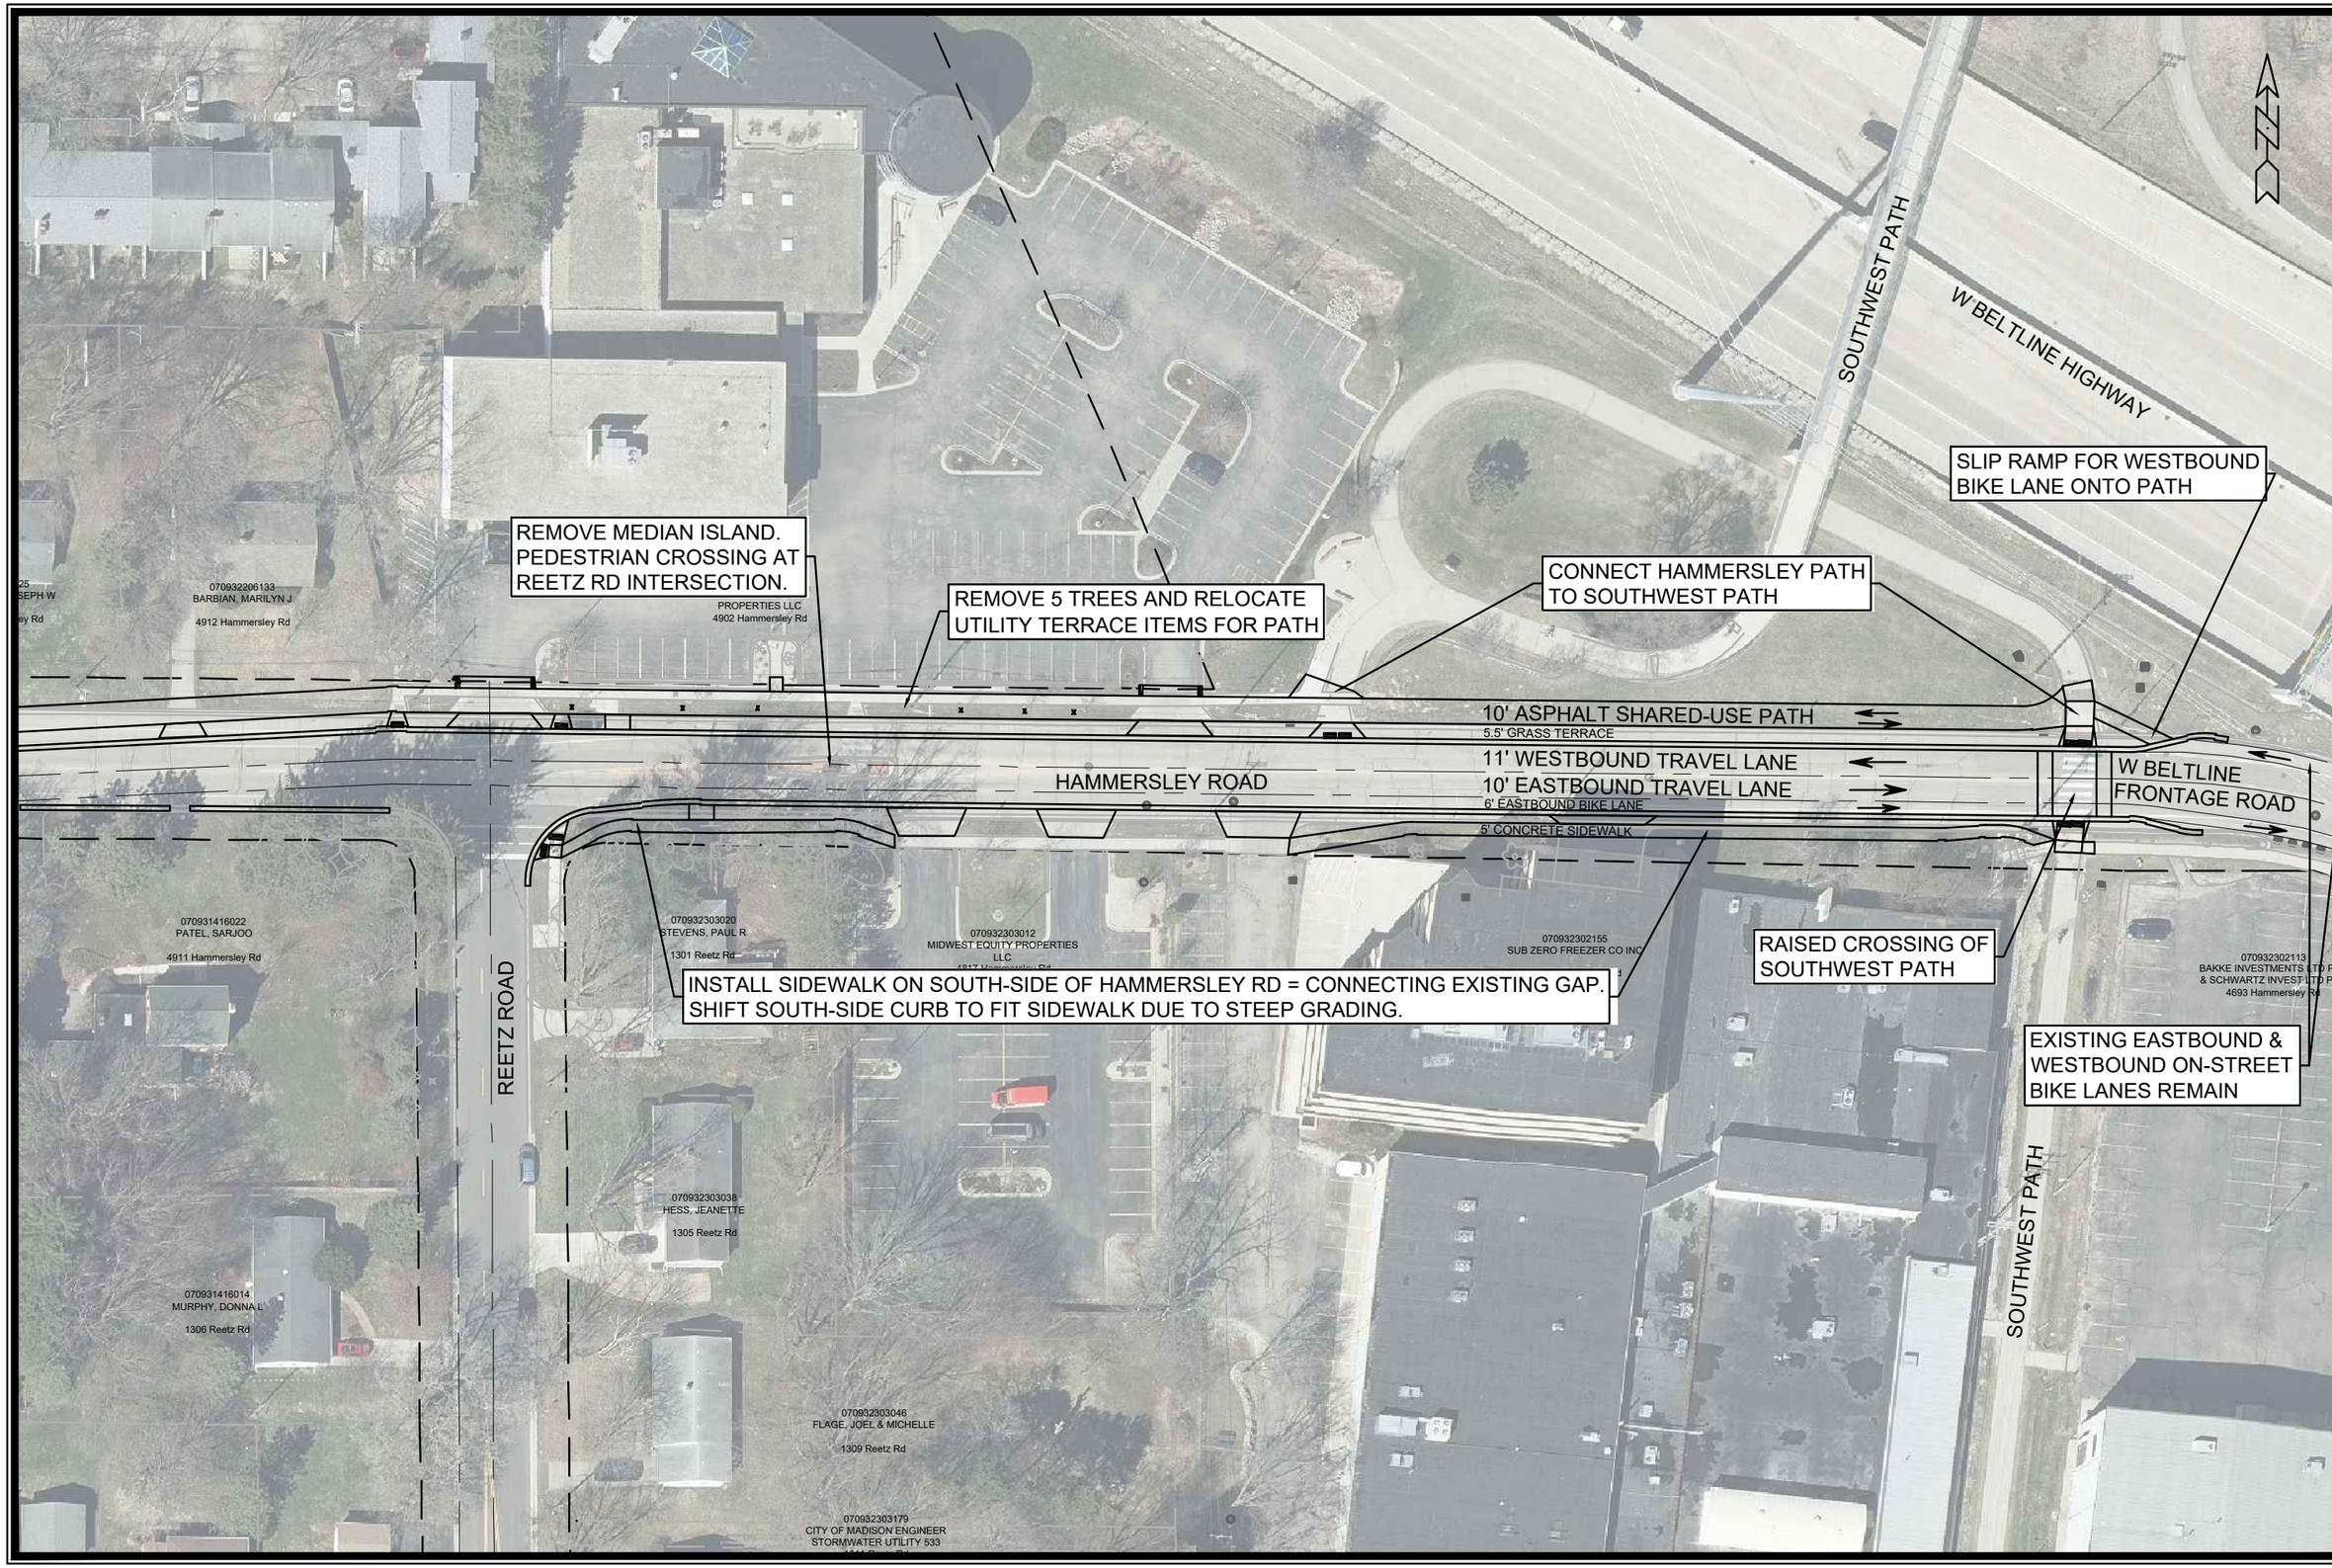

MARK	REVISION	DATE	BY
###	###	###	###
###	###	###	###
###	###	###	###
###	###	###	###

Designed By: #### Date: 9/28/2022 10:29 AM Scale: ########

CONTRACT NO:

M:\DESIGN\Projects\13924\CAD\Streets\13924EN-StreetLinework.dwg

####

####