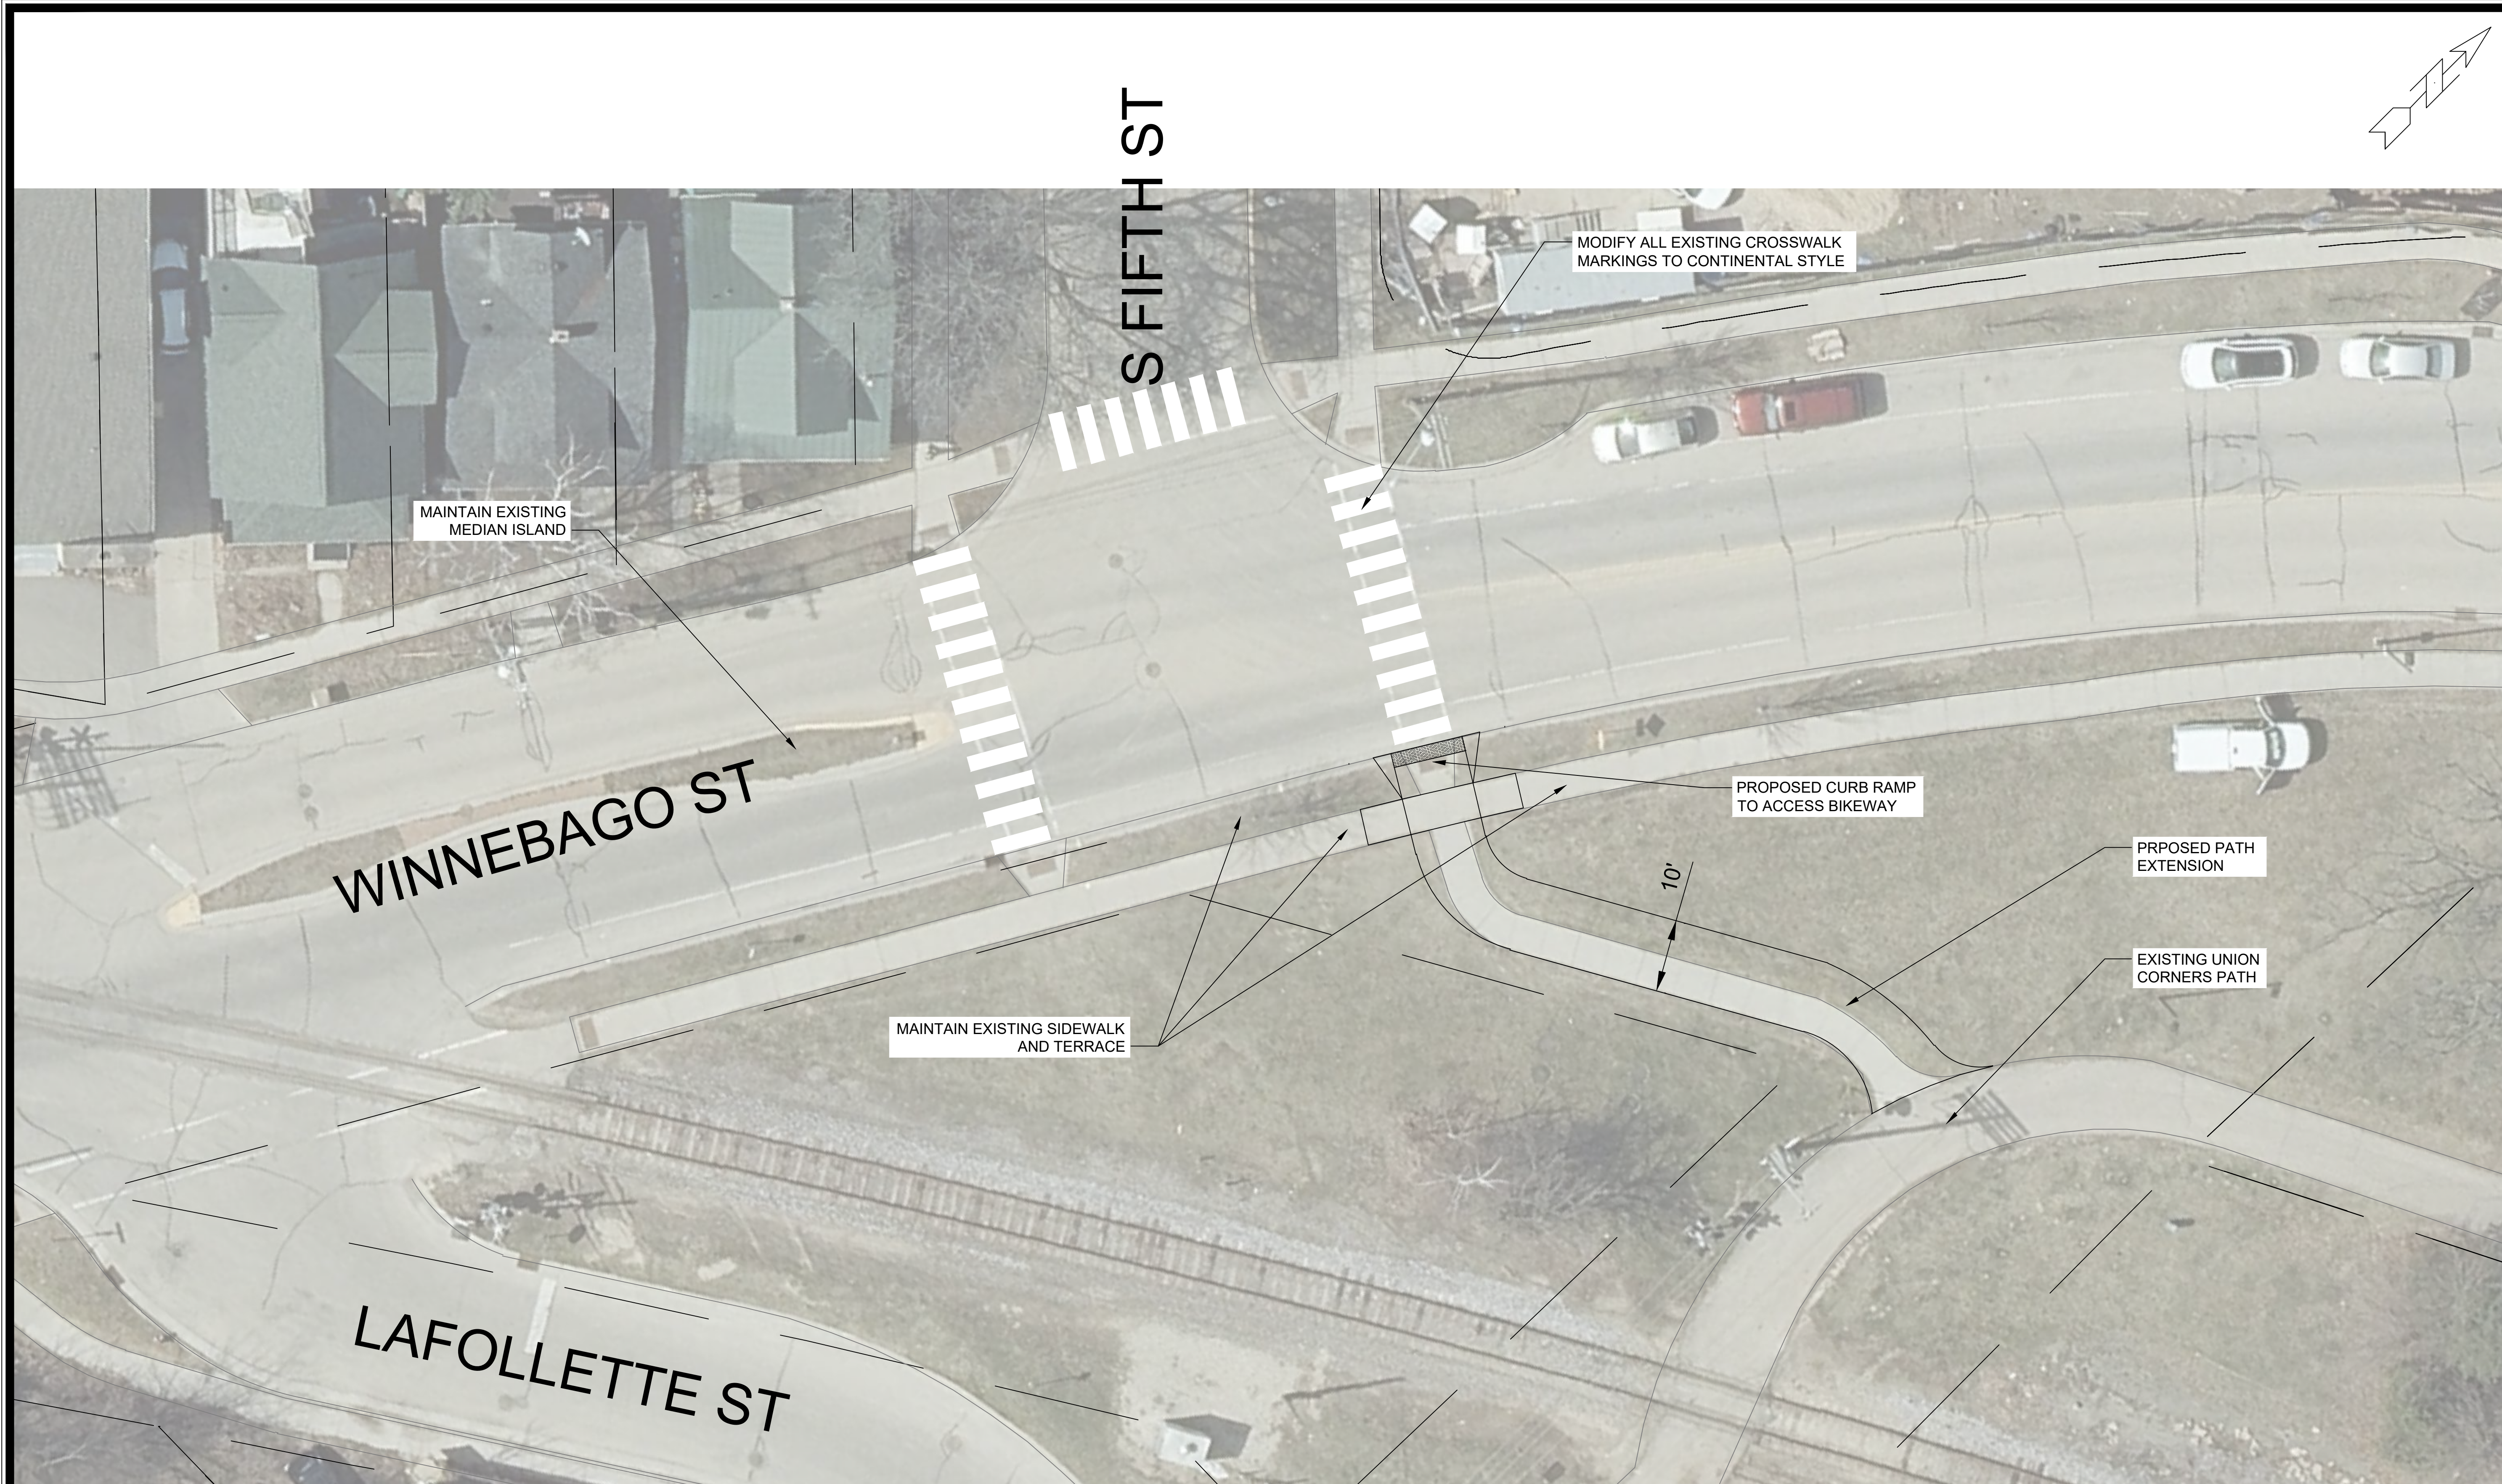

MARK	REVISION	DATE	BY
##	##	##	##
##	##	##	##
##	##	##	##
##	##	##	##

Designed By: ###
Date: 1/25/2024 4:37 PM
Scale: 1" = 20'
####
####

####
############
#####

CONTRACT NO.

H:\80000\00MSN.00140.00_P_Bike-Ped Infrastructure Analysis\PRODUCTION\CAD\PLANS\02_project_2\00MSN...Winnebago.dwg

#####################
###########

####
####