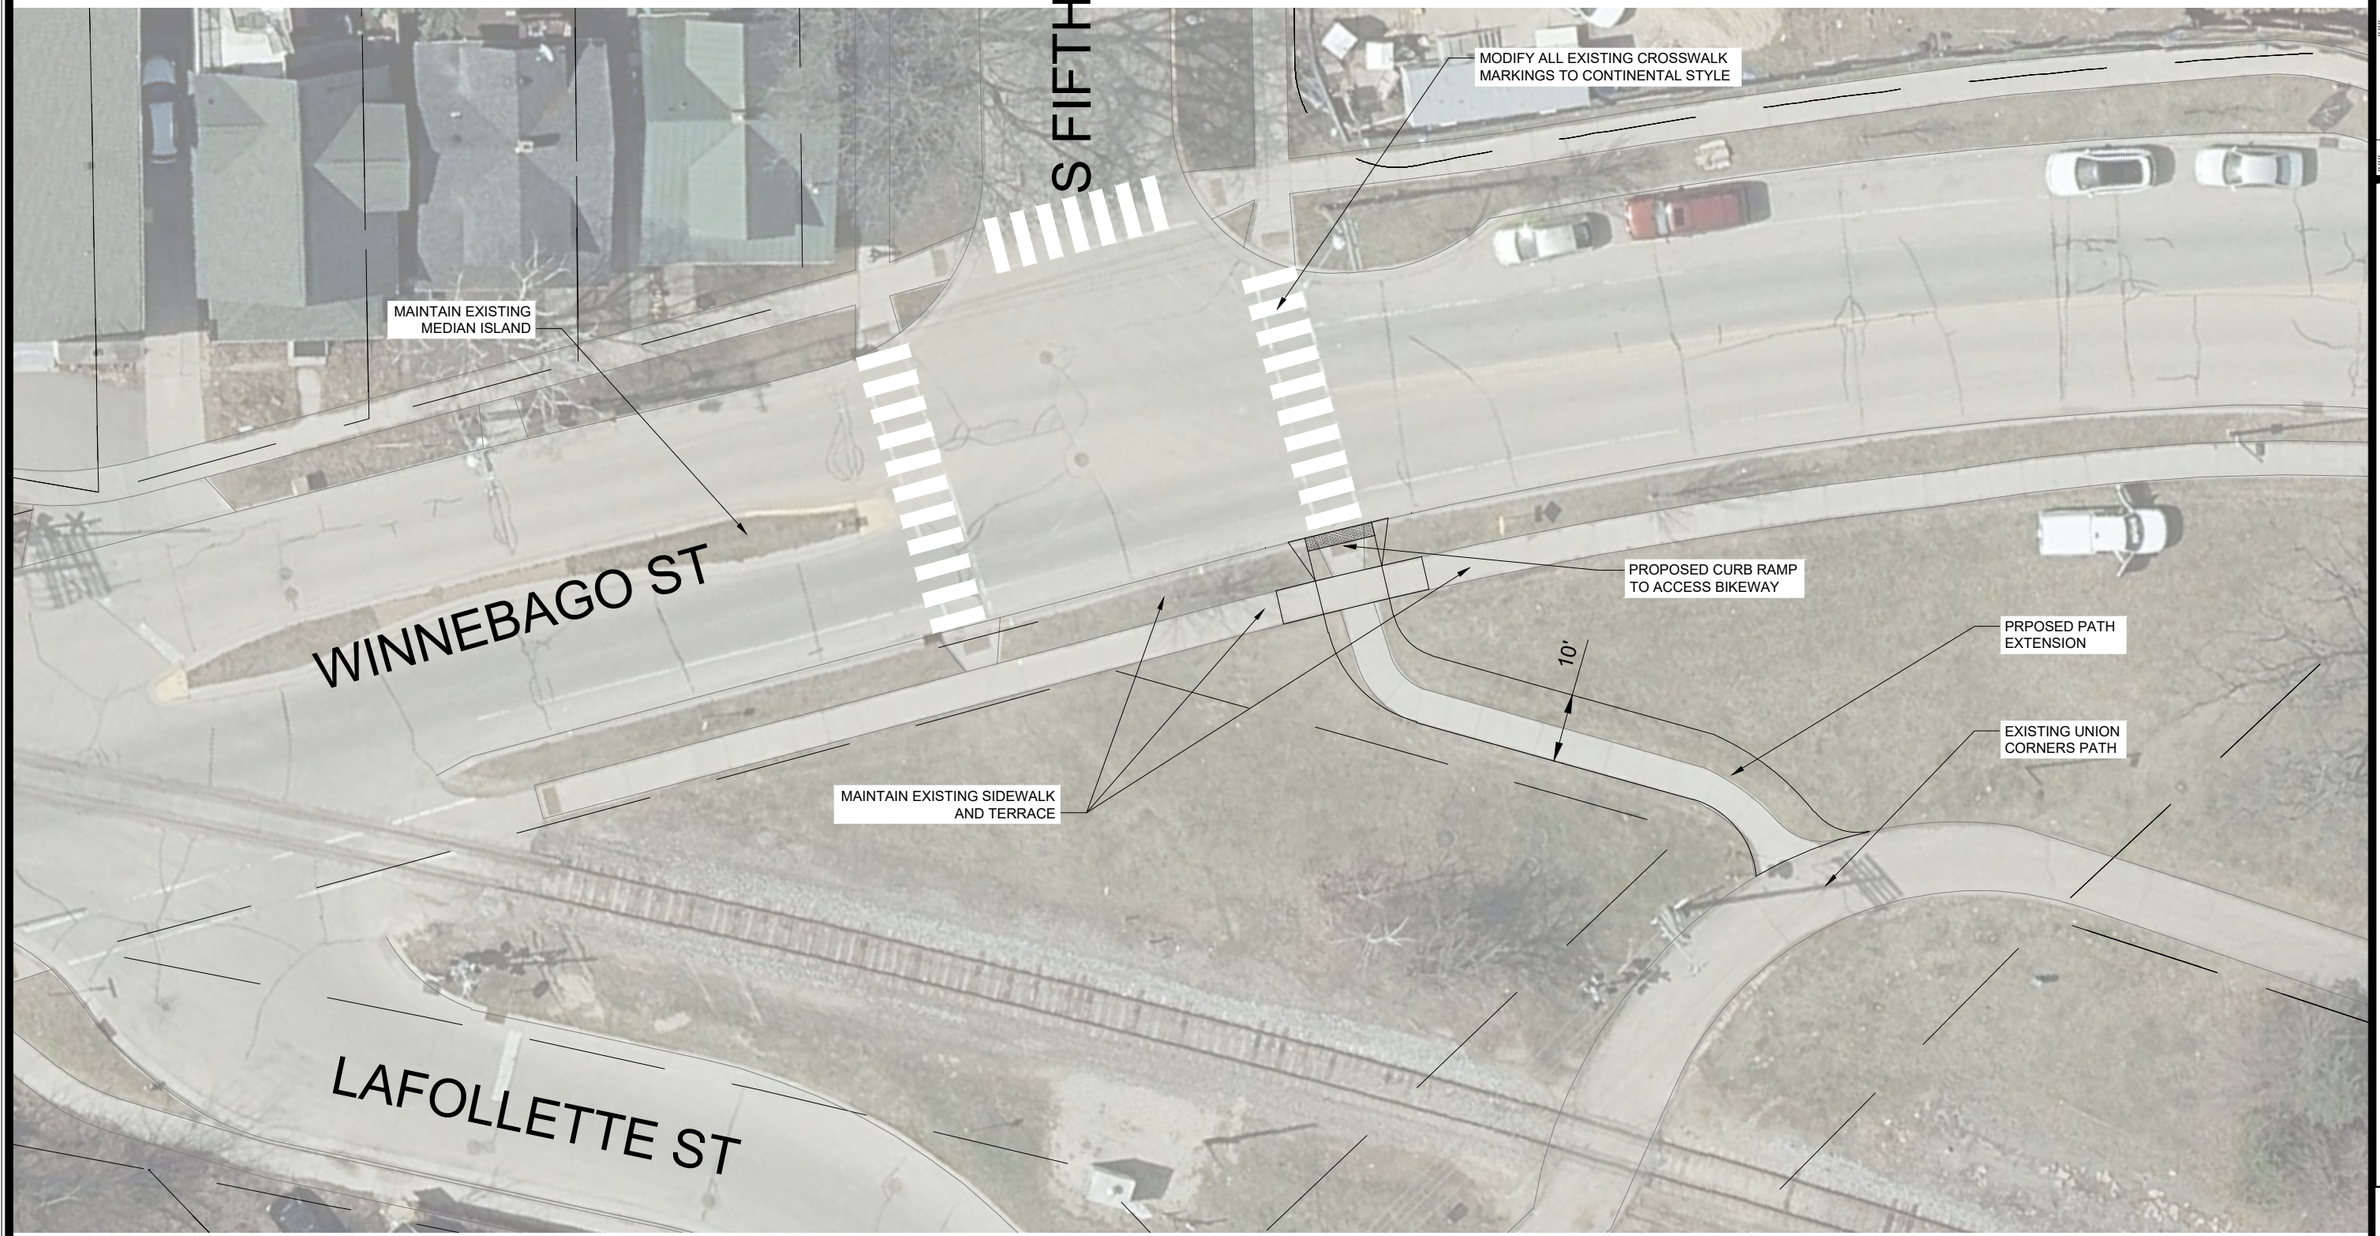

MARK:	REVISION	DATE	BY
###	###	###	###
###	###	###	###
###	###	###	###
###	###	###	###

Designer: By: ### Date: 1/25/2024 4:37 PM Scale: 1" = 20' #####

CONTRACT NO. ####

H:\80000\00MSN.00140.00_P_Bike-Ped Infrastructure Analysis\PRODUCTION\CAD\PLANS\02_project_2\00Winnebago.dwg

CITY OF MADISON WISCONSIN

####

####