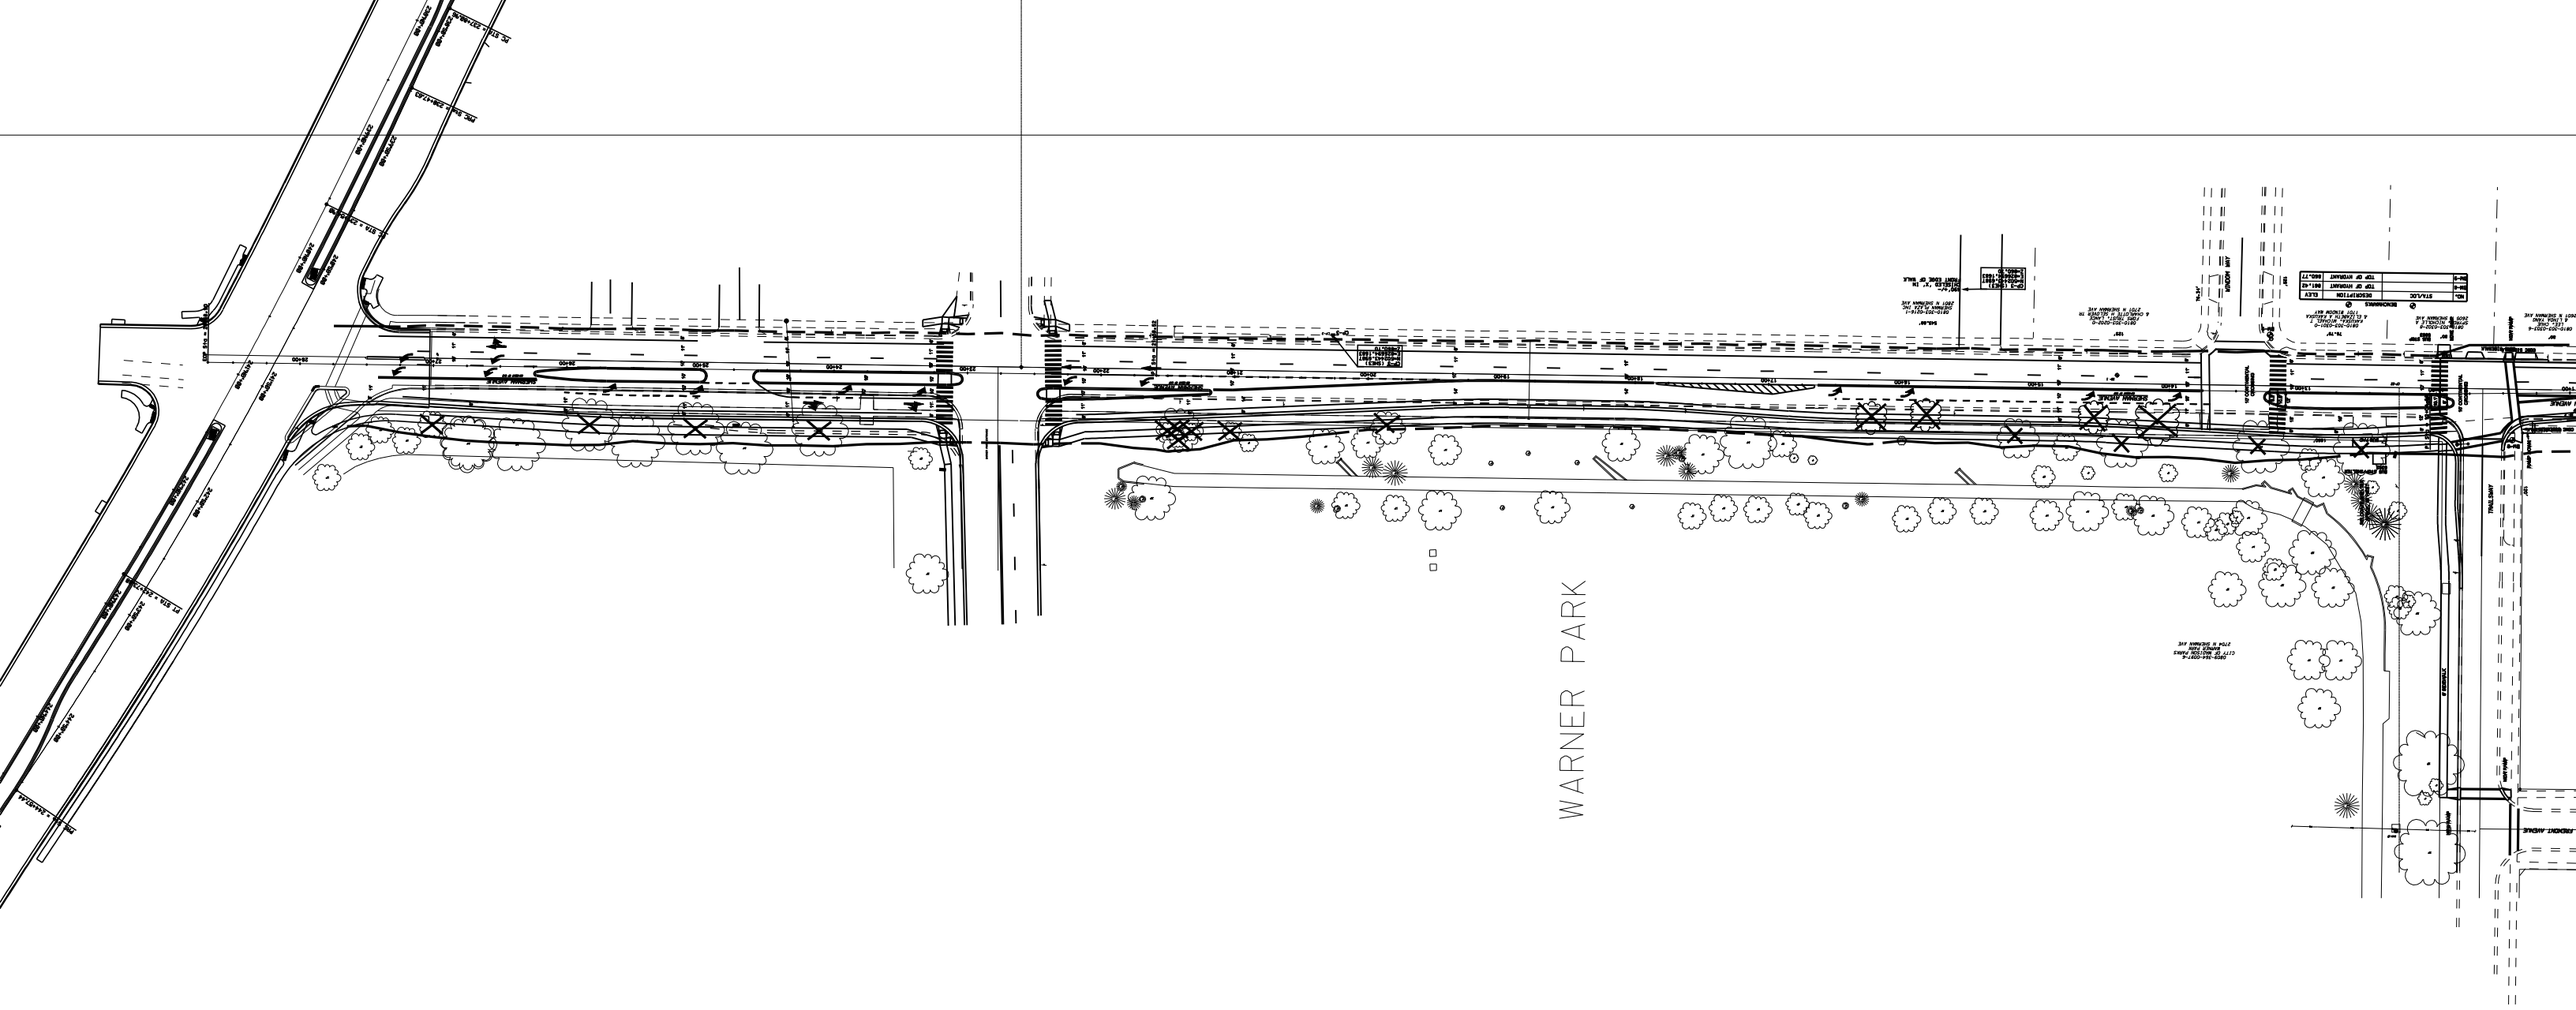
WARNER PARK