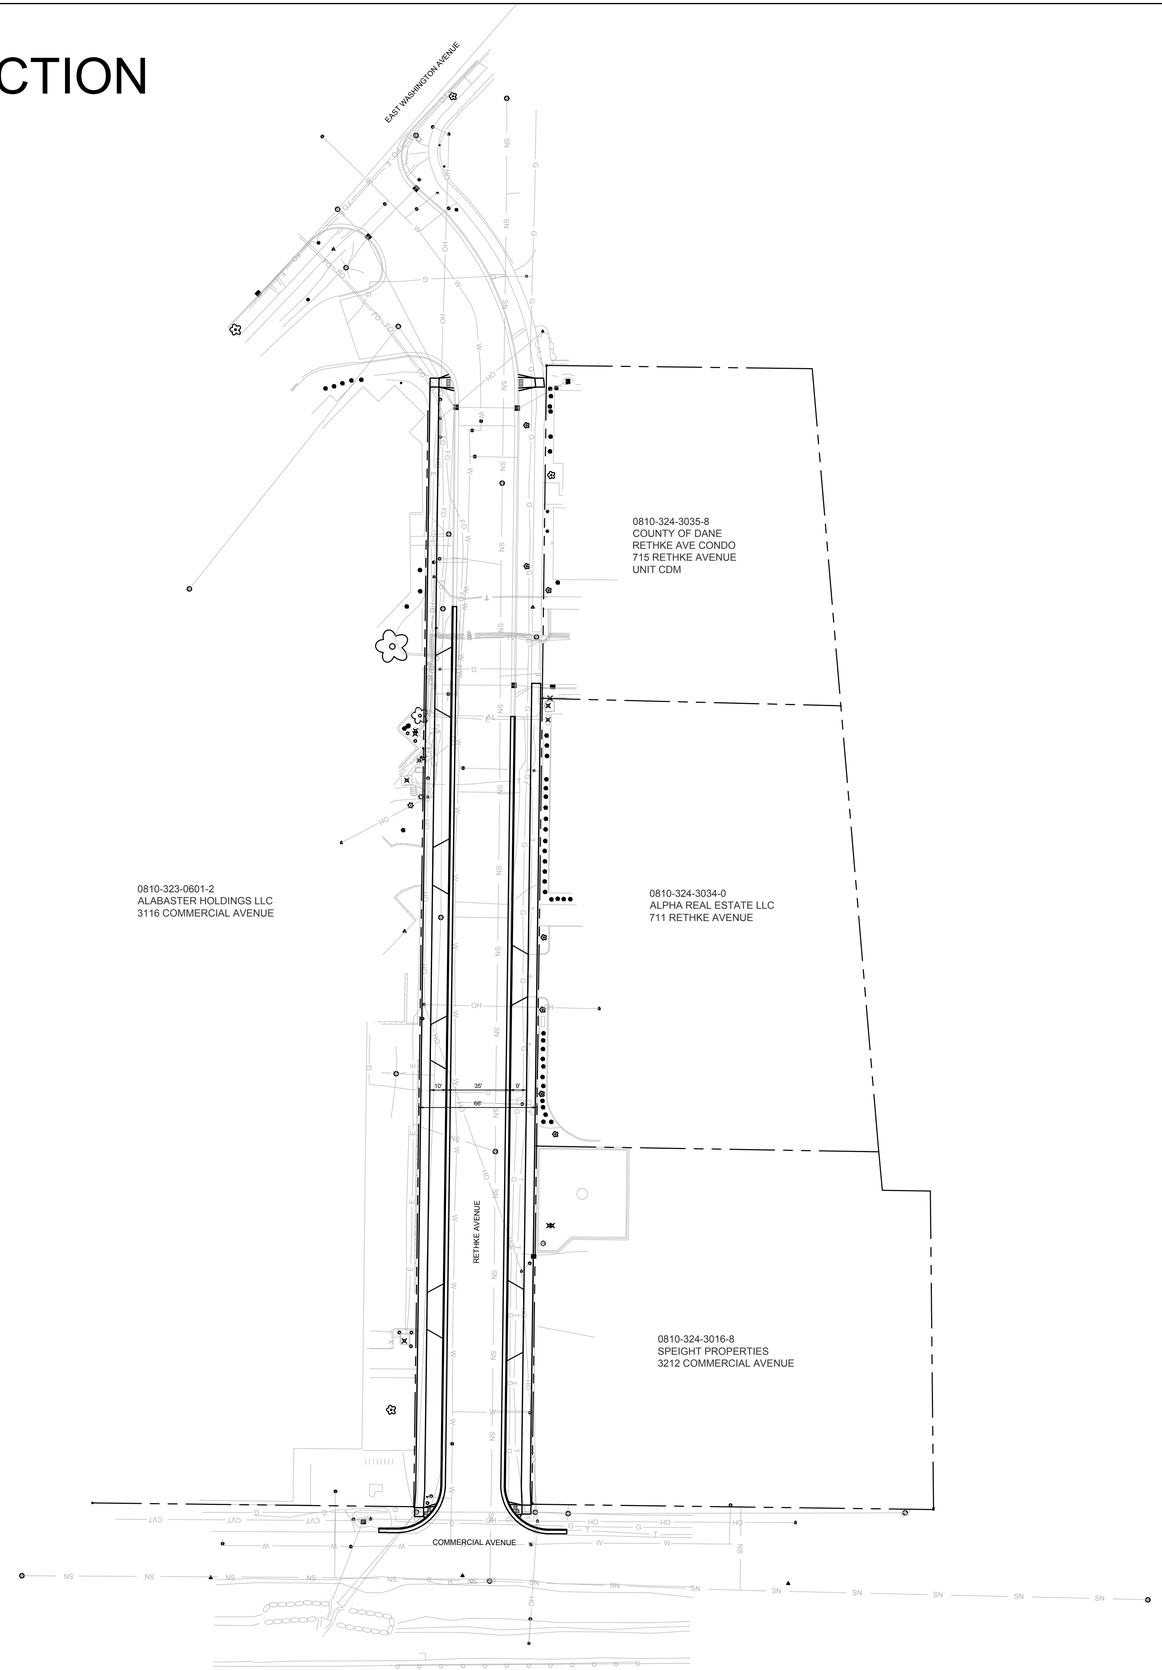RETHKE AVENUE RECONSTRUCTION
ASSESSMENT DISTRICT-2020