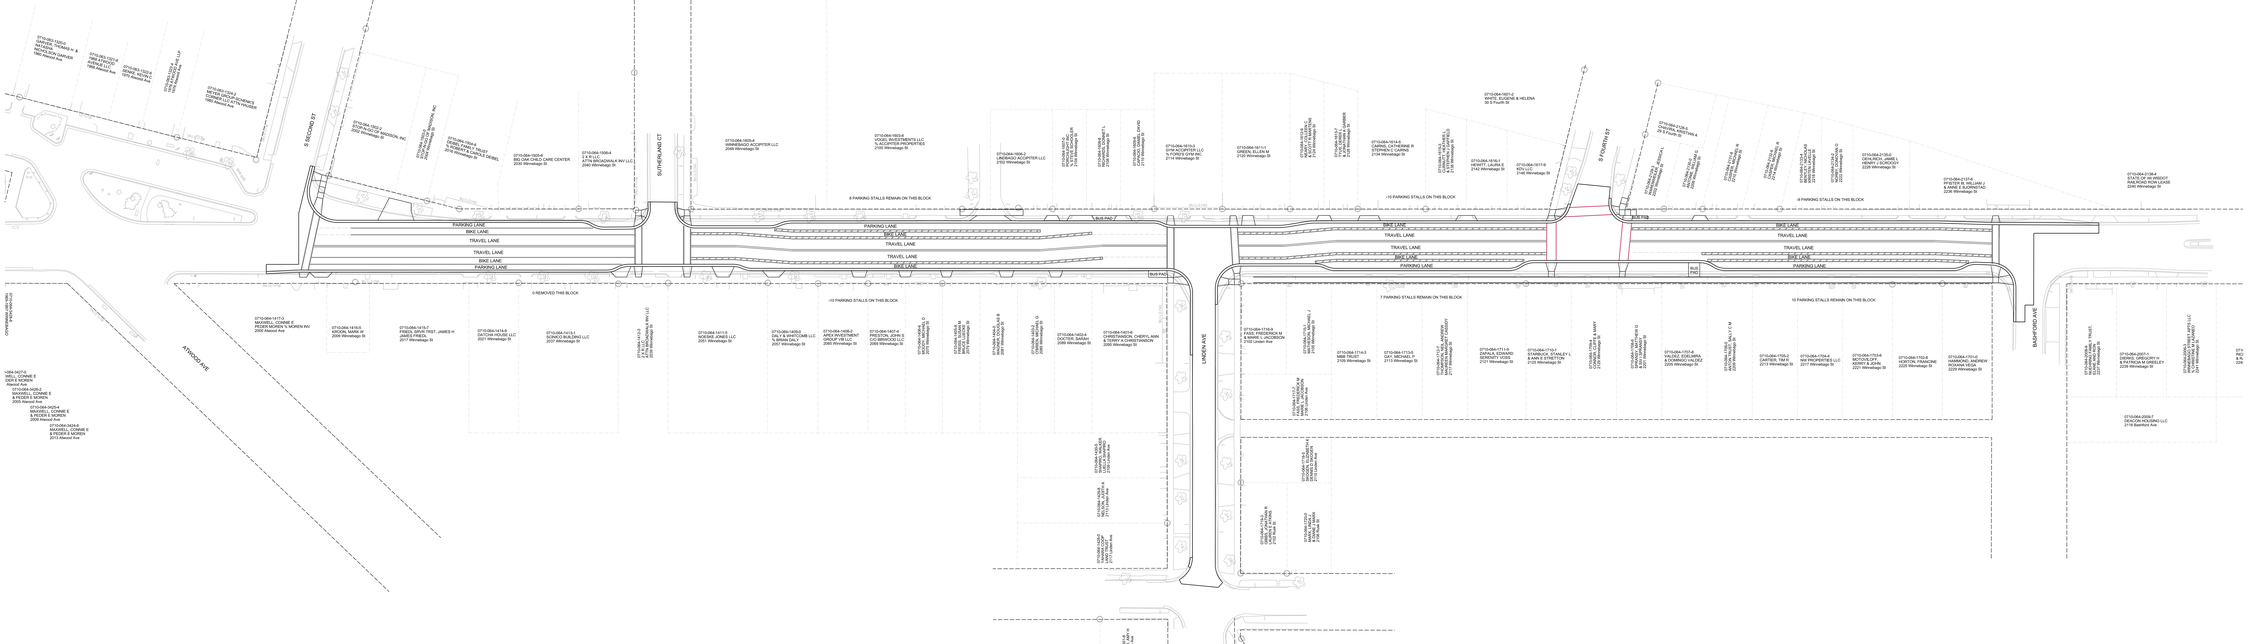
S SECOND ST
SUTHERLAND CT
S FOURTH ST
BASFORD AVE
ATWOOD AVE
LINDEN AVE
8 PARKING STALLS REMAIN ON THIS BLOCK
-10 PARKING STALLS ON THIS BLOCK
6 PARKING STALLS ON THIS BLOCK
0 REMOVED THIS BLOCK
7 PARKING STALLS REMAIN ON THIS BLOCK
10 PARKING STALLS REMAIN ON THIS BLOCK
PARKING LANE
BIKE LANE
TRAVEL LANE
BUS PAD
BUS PATH